







PERSPECTIVE FROM WEST  
NOT TO SCALE


01  
A-402

**GENERAL NOTES:**


- The locations of the underground facilities shown on this plan are based on field surveys and local utility company records. The engineer does not guarantee their accuracy. The contractor shall field verify locations with utility companies prior to any field work. The contractor is solely responsible for verifying all existing utility locations.
- Refer to mechanical plans for water service and sanitary sewer service location and information.
- All site work shall be completed in accordance with the latest edition of "State of Ohio Department of Transportation Construction and Material Specifications", City of Cincinnati's "2008 City Supplement to ODOT", Metropolitan Sewer District's (MSD) Rules and Regulations.
- Contractor to install all erosion control measures as required by Local & State regulations prior to any earth moving activities.

**NOTES THIS DRAWING:**

- New concrete curb.
- (3) Concrete Bollards with Memorial Plaque.
- 16" High 16" Wide Concrete Seat Wall - Vehicle Barrier.

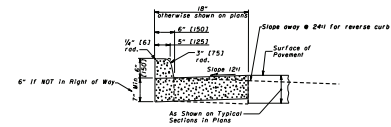

**Typical Curb & Gutter Detail**

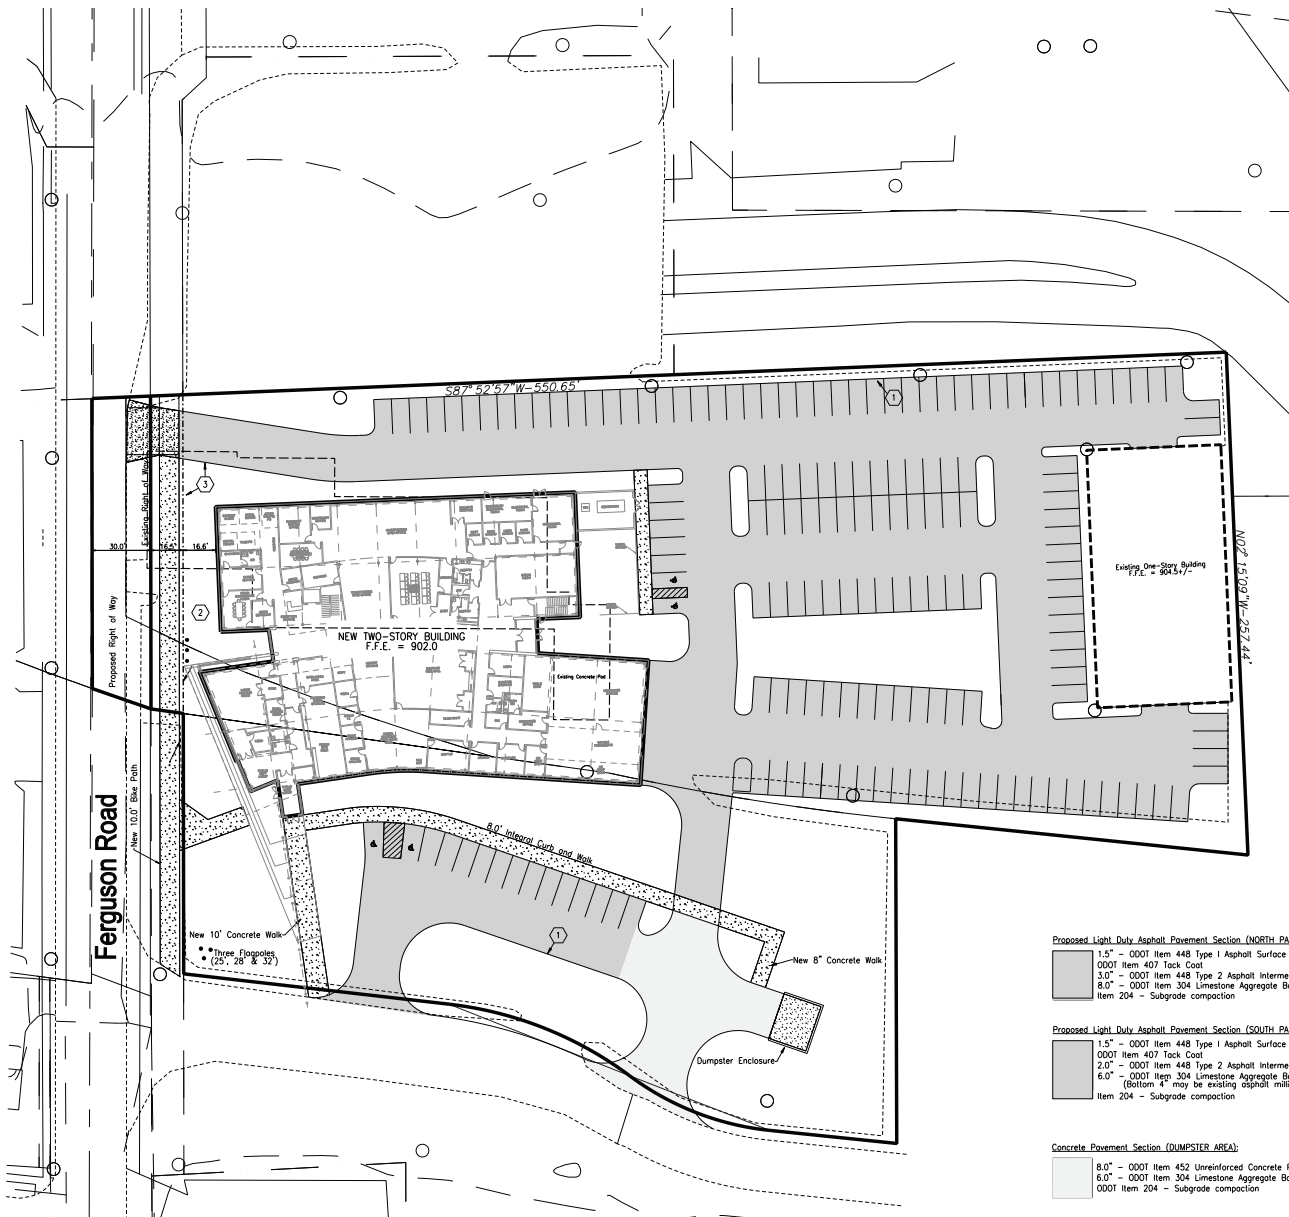

**Proposed Light Duty Asphalt Pavement Section (NORTH PARKING LOT):**


- 1.5" - 0001 Item 448 Type 1 Asphalt Surface Course
- 0001 Item 407 Tack Coat
- 3.0" - 0001 Item 448 Type 2 Asphalt Intermediate Course
- 8.0" - 0001 Item 304 Limestone Aggregate Base
- Item 204 - Subgrade compaction

**Proposed Light Duty Asphalt Pavement Section (SOUTH PARKING LOT):**

- 1.5" - 0001 Item 448 Type 1 Asphalt Surface Course
- 0001 Item 407 Tack Coat
- 2.0" - 0001 Item 448 Type 2 Asphalt Intermediate Course
- 6.0" - 0001 Item 304 Limestone Aggregate Base (Bottom 4" may be existing asphalt millings)
- Item 204 - Subgrade compaction



**Concrete Pavement Section (DUMPSTER AREA):**

- 8.0" - 0001 Item 452 Unreinforced Concrete Pavement
- 6.0" - 0001 Item 304 Limestone Aggregate Base
- 0001 Item 204 - Subgrade compaction

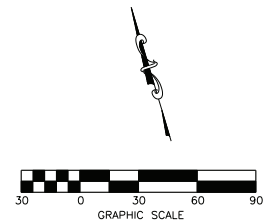



- |   |  |
|---|--|
| ① CONCRETE NEIGHBORHOOD ART<br>DISPLAY COLUMNS                              | ⑩ PREFINISHED ALUMINUM WINDOW<br>UNIT / GLAZING (BALLISTICS<br>RESISTANT BELOW 8'-0" AFF<br>TYP AT SECURE PERIMETER) |
| ② CURTAINWALL/REFLECTIVE GLAZING  | ⑪ COMPOSITE PRECAST CONCRETE<br>PANEL STEPPED BACK 1 1/2"<br>- BUFF-NO FACE BRICK                                    |
| ③ CURTAINWALL/CLEAR GLAZING   | ⑫ COMPOSITE PRECAST CONCRETE<br>PANEL STEPPED BACK 1-1/2"<br>- BUFF-RUSTICATED FACE                                  |
| ④ COMPOSITE PRECAST CONCRETE PANEL<br>WITH EMBEDDED THIN BRICK              | ⑬ SUNSHADES OVER GLAZING<br>SYSTEM   |
| ⑤ PREFINISHED INSULATED METAL<br>PANEL                                      | ⑭ TPO SINGLE PLY MEMBRANE ROOF -<br>TAN  |
| ⑥ PRECAST CONCRETE PANEL - BUFF   | ⑮ METAL CANOPY   |
| ⑦ BALLISTICS RESISTANT<br>CURTAINWALL (PATTERNED GLASS<br>IS SHOWN HATCHED) |  |
| ⑧ INSULATED METAL PANEL FASCIA  |  |
| ⑨ PREFINISHED ALUMINUM WINDOW<br>UNIT / GLAZING                             |  |

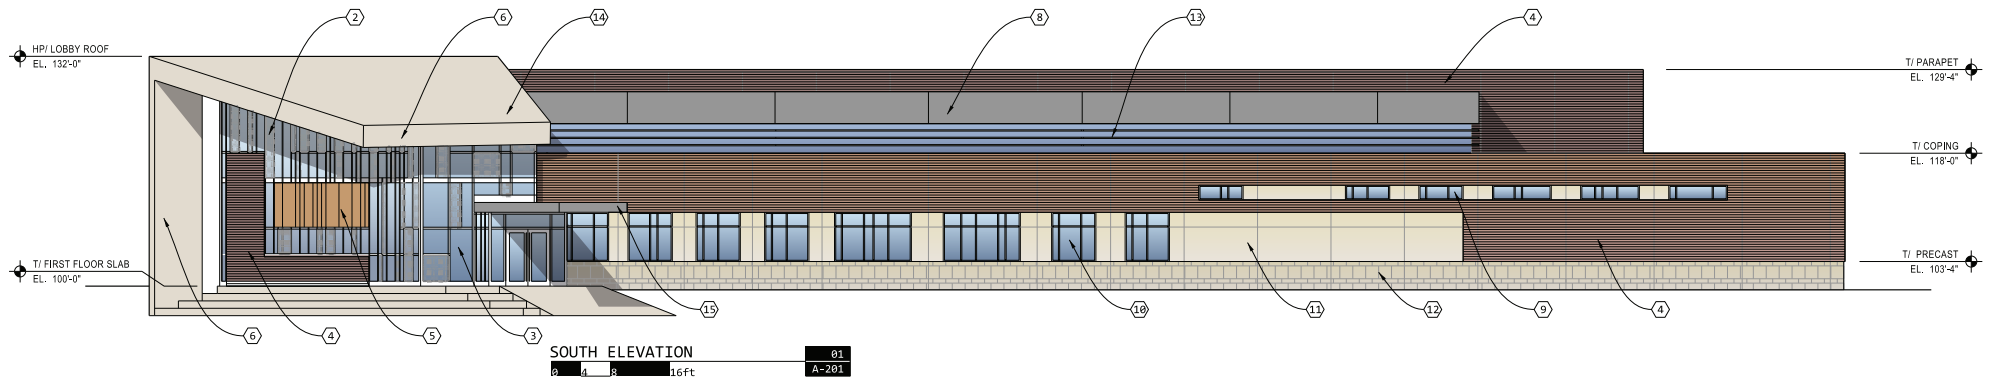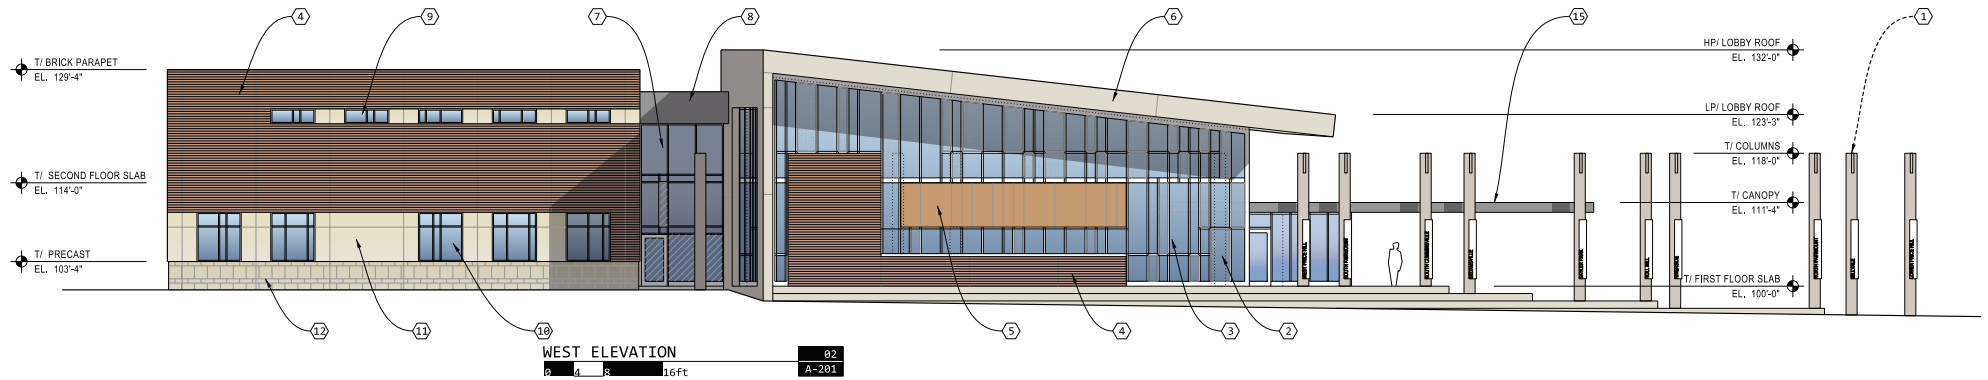

--COLUMNS OMITTED THIS ELEVATION FOR CLARITY--

EXTERIOR ELEVATIONS



- |  |   |
|--|---|
| ① CONCRETE NEIGHBORHOOD ART<br>DISPLAY COLUMNS   | ⑪ COMPOSITE PRECAST CONCRETE<br>PANEL STEPPED BACK 1 1/2"<br>- BUFF-NO FACE BRICK   |
| ② CURTAINWALL/REFLECTIVE GLAZING   | ⑫ COMPOSITE PRECAST CONCRETE<br>PANEL STEPPED BACK 1-1/2"<br>- BUFF-RUSTICATED FACE |
| ③ CURTAINWALL/CLEAR GLAZING  | ⑬ SUNSHADES OVER GLAZING<br>SYSTEM  |
| ④ COMPOSITE PRECAST CONCRETE PANEL<br>WITH EMBEDDED THIN BRICK   | ⑭ NOT USED  |
| ⑤ PREFINISHED INSULATED METAL<br>PANEL   | ⑮ METAL CANOPY  |
| ⑥ PRECAST CONCRETE PANEL - BUFF  | ⑯ PREFINISHED METAL LOUVER  |
| ⑦ BALLISTICS RESISTANT<br>CURTAINWALL (PATTERNED GLASS<br>IS SHOWN HATCHED)  | ⑰ BULLET RESISTANT, HIGH<br>SECURITY HOLLOW METAL DOOR                              |
| ⑧ INSULATED METAL PANEL FASCIA   | ⑱ VISUAL SCREEN OMITTED FOR<br>CLARITY  |
| ⑨ PREFINISHED ALUMINUM WINDOW<br>UNIT / GLAZING  | ⑲ MECHANICAL EQUIPMENT ENCLOSURE<br>OMITTED FOR CLARITY                             |
| ⑩ PREFINISHED ALUMINUM WINDOW<br>UNIT / GLAZING (BALLISTICS<br>RESISTANT BELOW 8'-0" AFF<br>TYP AT SECURE PERIMETER) | ⑳ PREFINISHED BULLET RESISTANT<br>OVERHEAD SECTIONAL DOOR<br>WITH GLAZING           |

